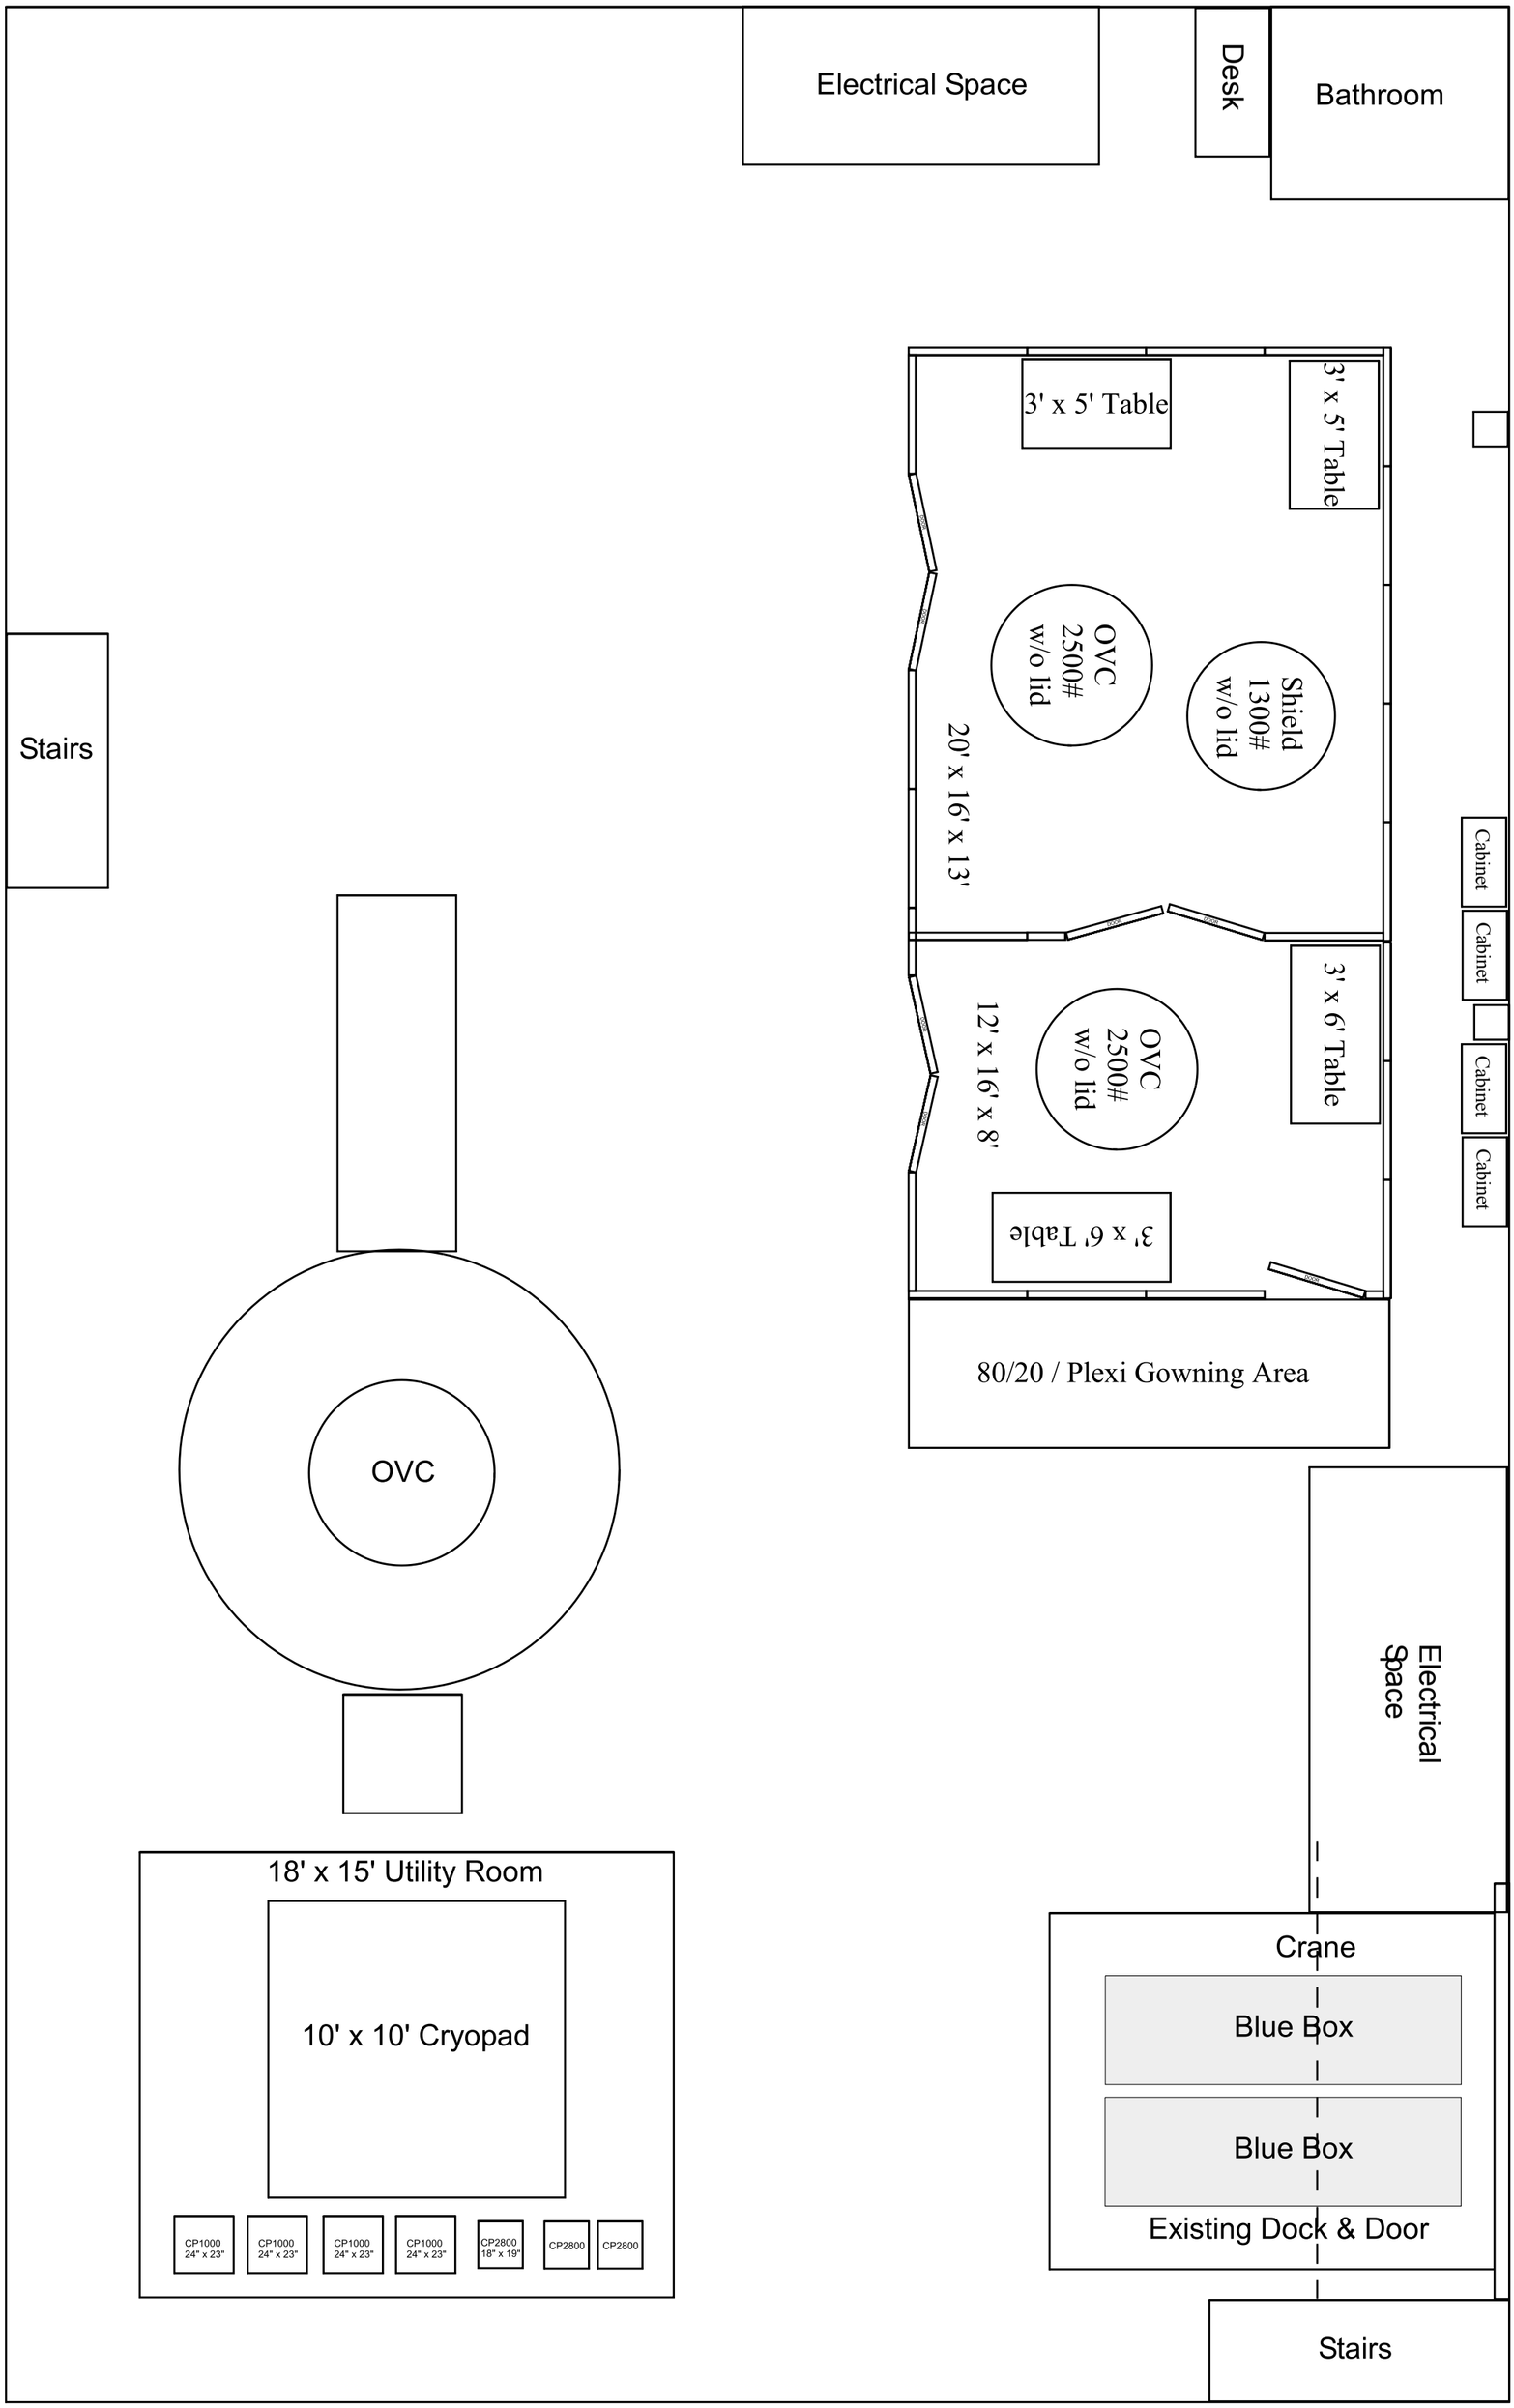
Electrical Space
Desk
Bathroom
3' x 5' Table
3' x 5' Table
Shield
1300#
w/o lid
OVC
2500#
w/o lid
20' x 16' x 13'
Cabinet
Cabinet
Cabinet
Cabinet
3' x 6' Table
OVC
2500#
w/o lid
12' x 16' x 8'
3' x 6' Table
80/20 / Plexi Gowning Area
Stairs
OVC
Electrical Space
18' x 15' Utility Room
10' x 10' Cryopad
CP1000 24" x 23"
CP1000 24" x 23"
CP1000 24" x 23"
CP1000 24" x 23"
CP2800 18" x 19"
CP2800
CP2800
Crane
Blue Box
Blue Box
Existing Dock & Door
Stairs